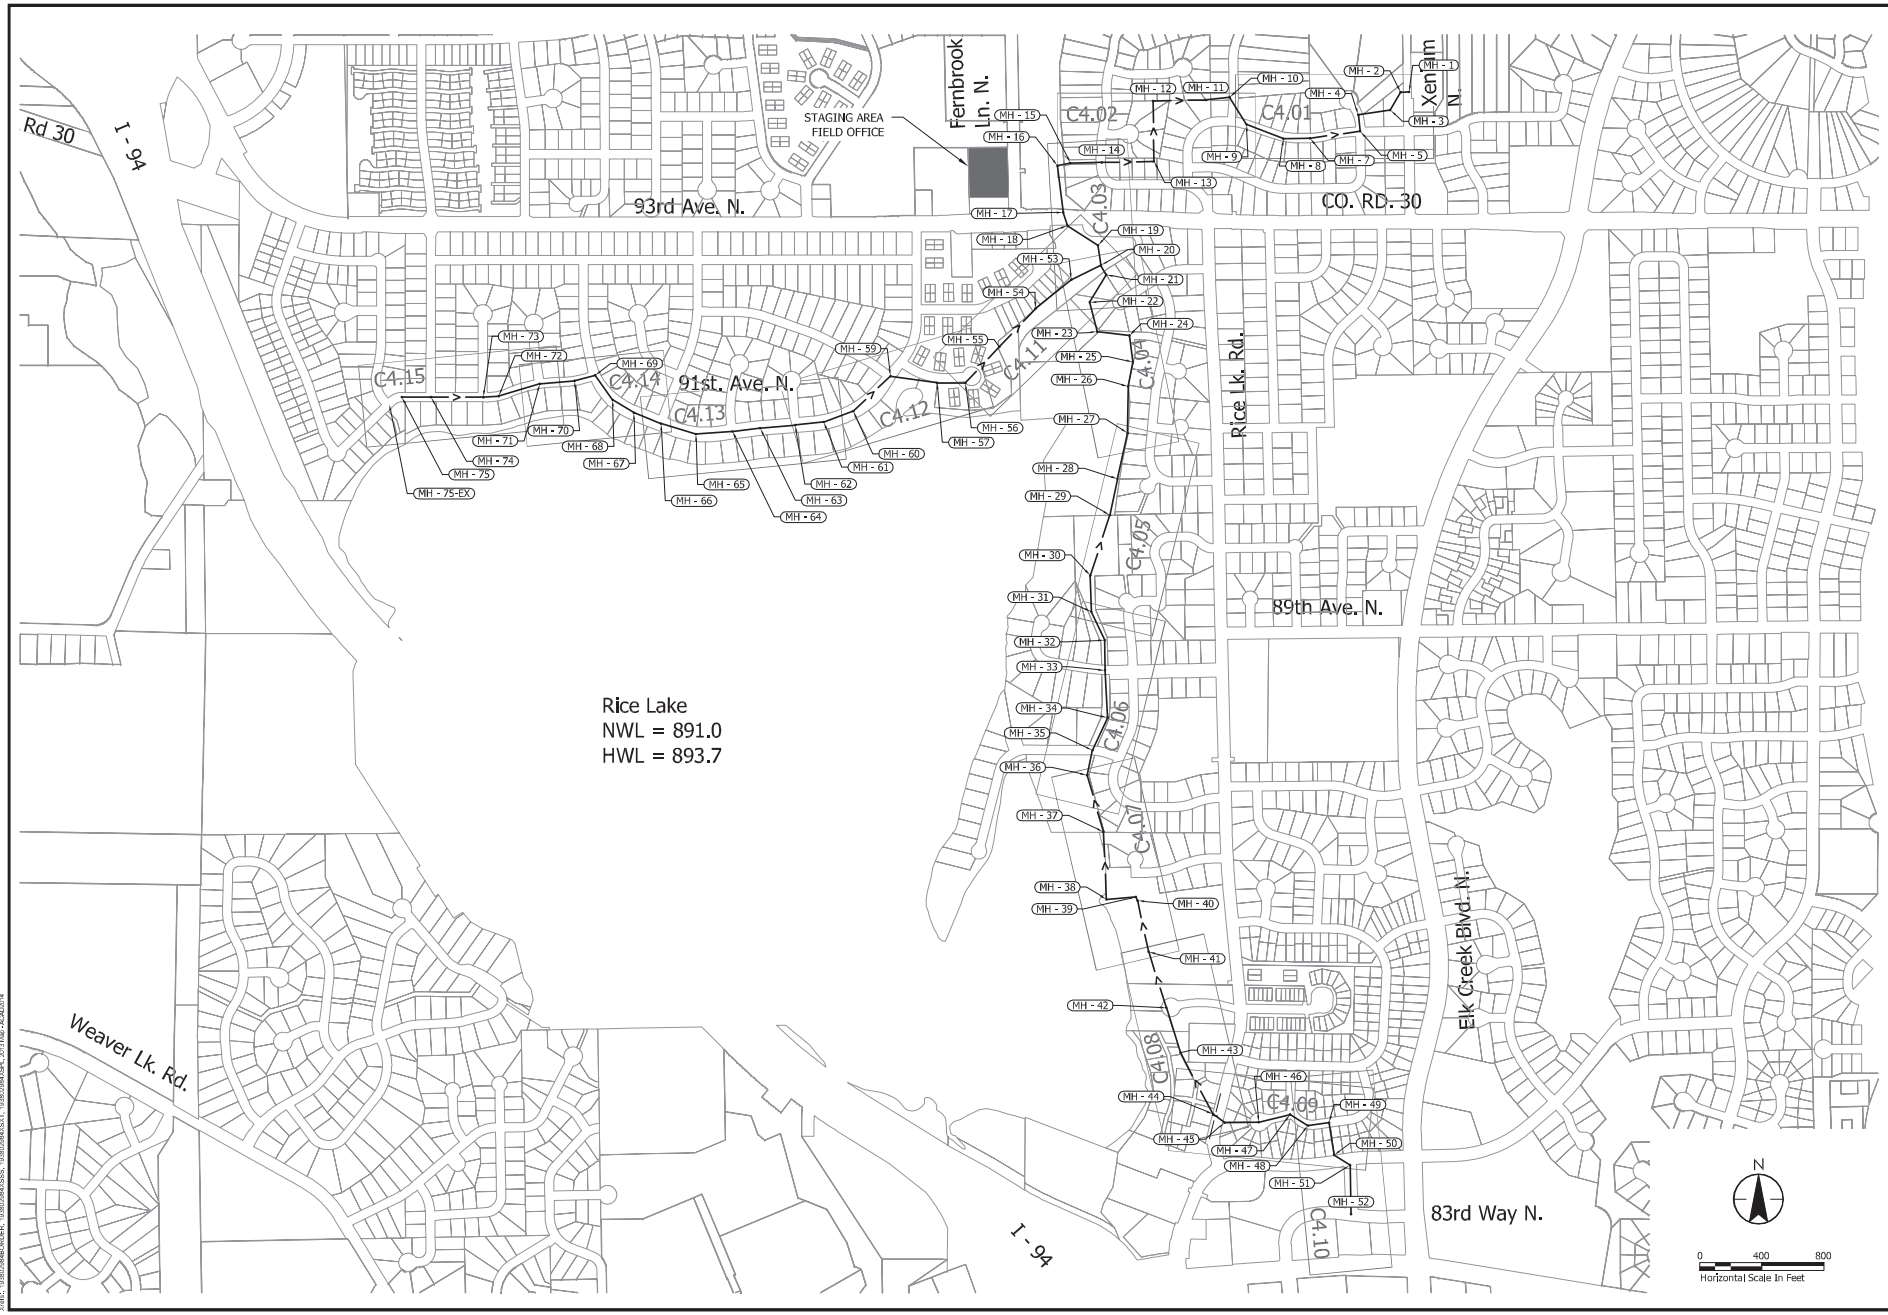

THE CONTRACTOR SHALL VERIFY AND BE RESPONSIBLE FOR ALL DIMENSIONS. DO NOT SCALE THE DRAWING. REPORT ANY ERRORS, OMISSIONS OR DISCREPANCIES TO STANTEC IMMEDIATELY. THE COPYRIGHTS TO ALL DESIGNS AND DRAWINGS ARE THE PROPERTY OF STANTEC. REPRODUCTION OR USE FOR ANY PURPOSE OTHER THAN THAT AUTHORIZED BY STANTEC IS FORBIDDEN.

Plot Date: 10/30/2014 8:41am
Drawing: J:\193802984\CADD\dwg\Plan Sheets\193802984C001.dwg
Xrefs: 193802984BORDER, 193802984CSBS, 193802984GRS, 193802984SUT, 193802984HGPL, 2013 Mar-ACAD2014

Stantec

2335 Highway 36 W
St. Paul MN 55113
www.stantec.com

I HEREBY CERTIFY THAT THIS PLAN, SPECIFICATION, OR REPORT WAS PREPARED BY ME OR UNDER MY DIRECT SUPERVISION AND THAT I AM A DULY LICENSED ENGINEER UNDER THE LAWS OF THE STATE OF MINNESOTA.

PRINT NAME: KENNETH P. ANDERSON

SIGNATURE:

DATE: OCT. 31, 2014 LIC. NO. 16592

CITY OF MAPLE GROVE, MINNESOTA

RICE LAKE TRUNK SEWER REHABILITATION CP 14-18

SHEET INDEX

LOCATION MAP AND PHASING

NO	REVISION	DATE
	PSTE REVIEW	10/24/14
	BID SET	10/31/14

SURVEY	TA
DRAWN	PJW
DESIGNED	THM
CHECKED	KPA
APPROVED	KPA
PROJ. NO.	193802984

SHEET NUMBER

C0.01