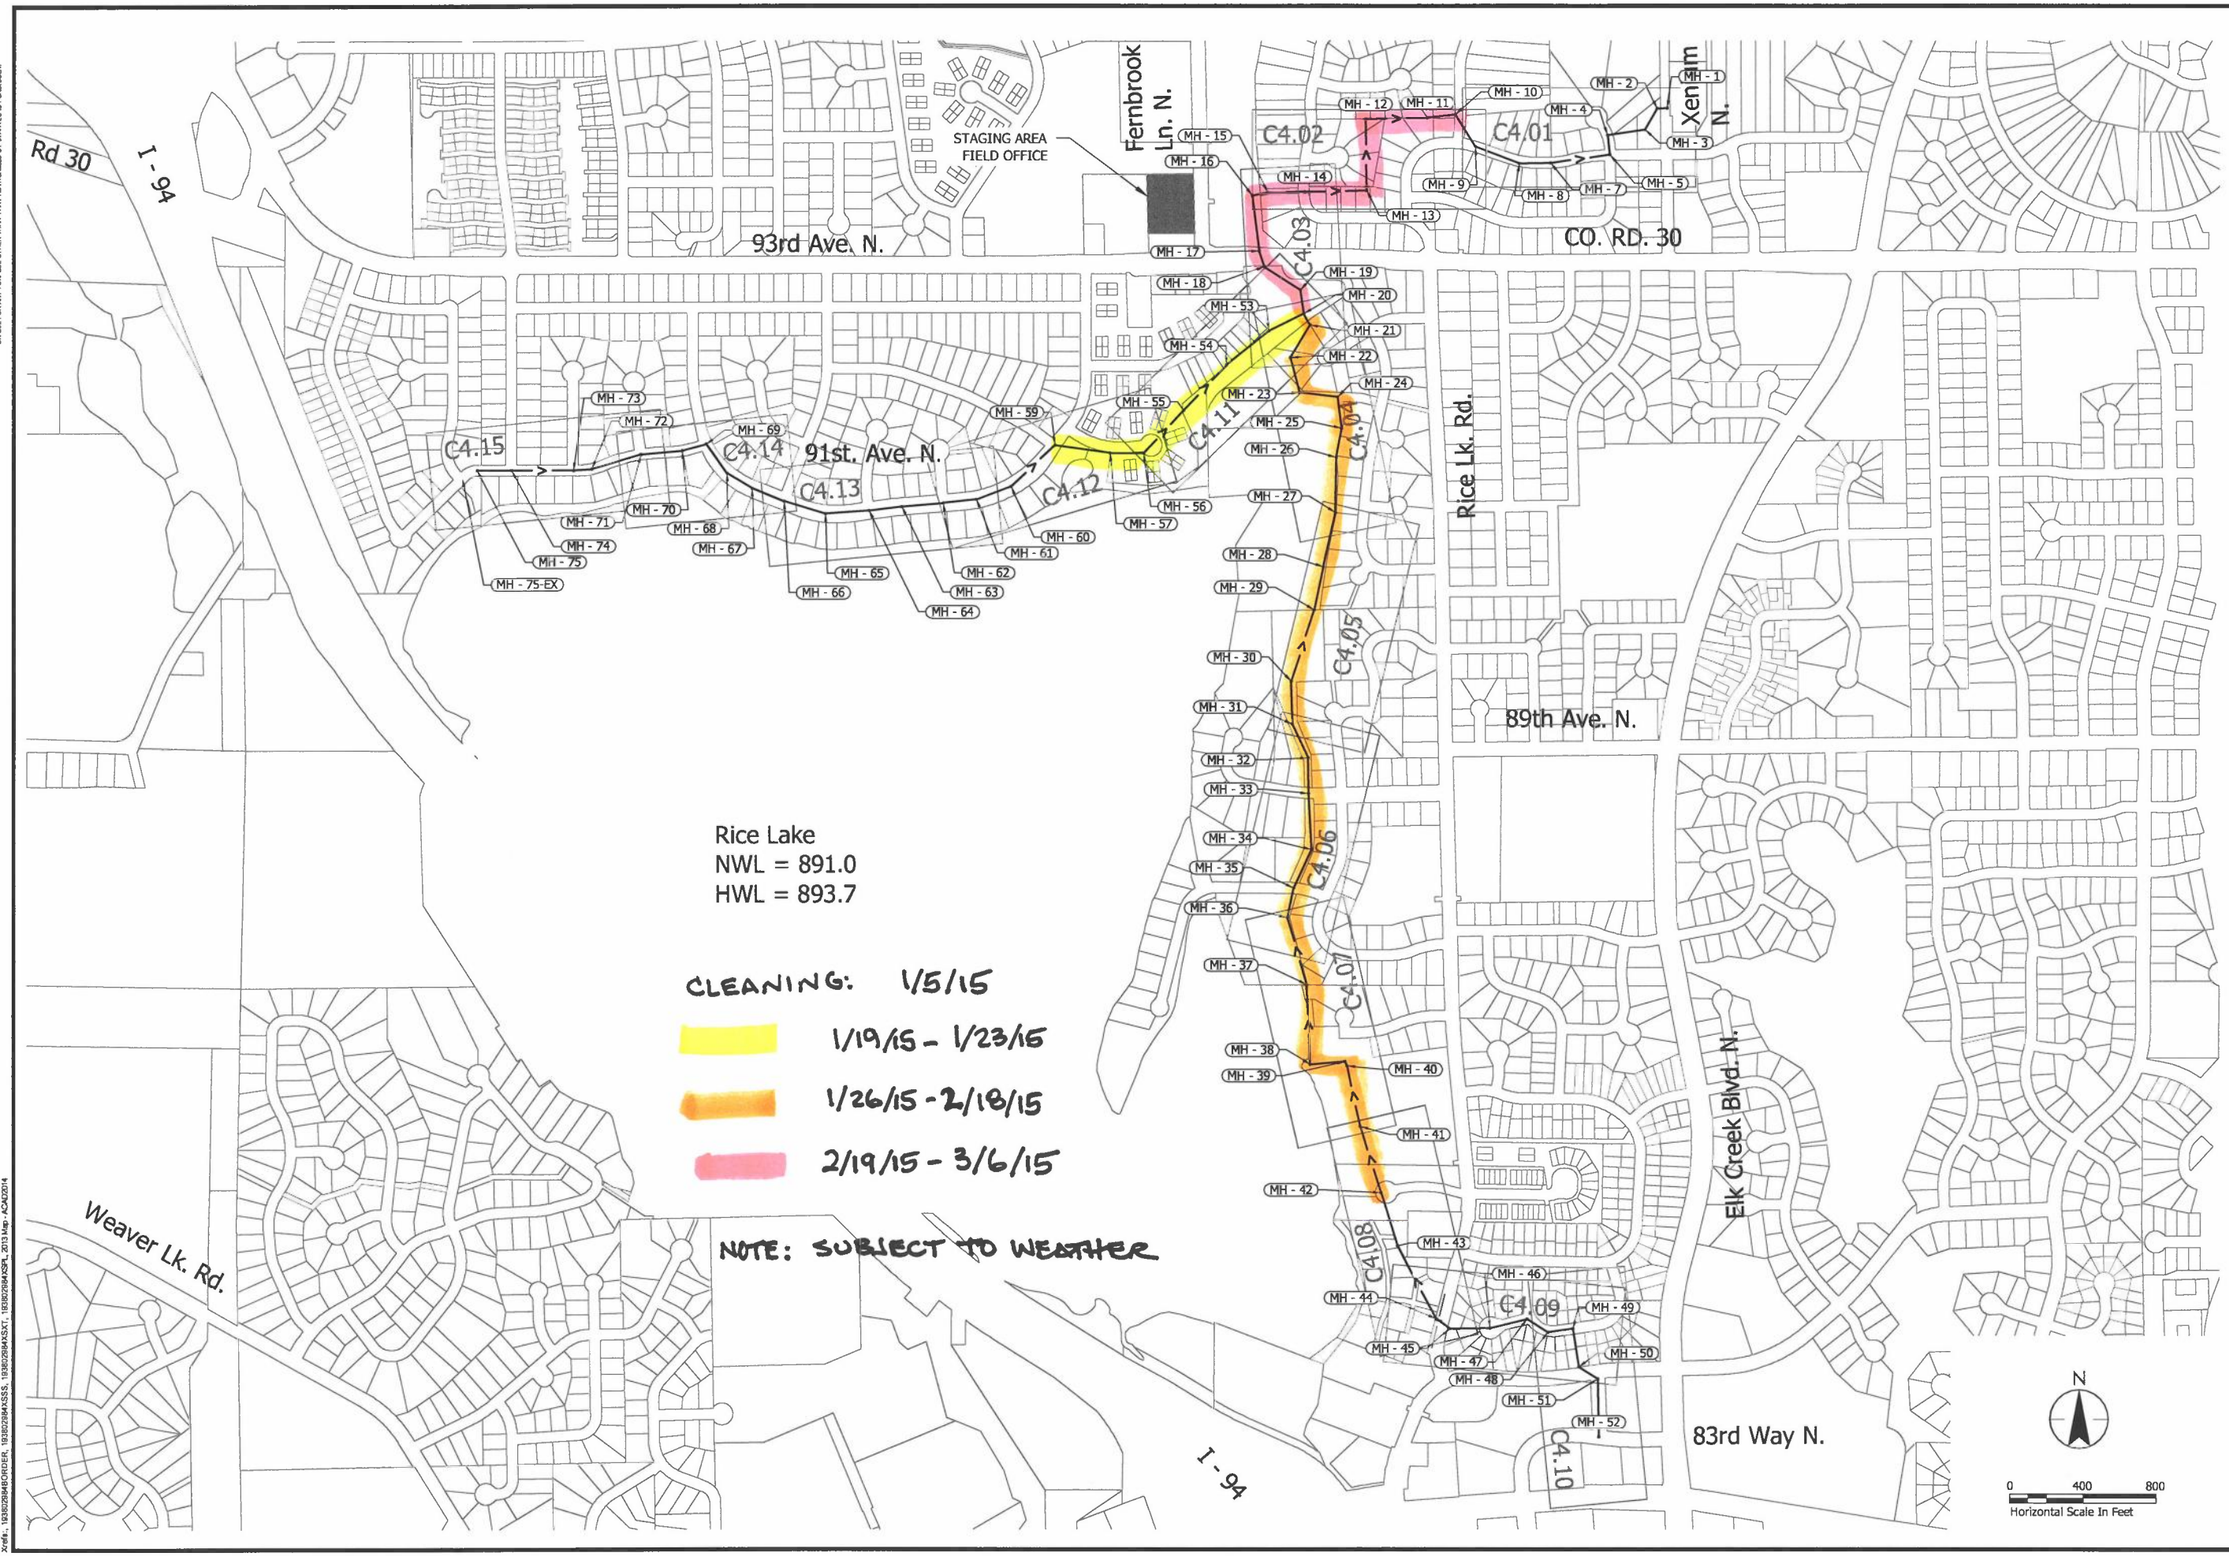

Stantec
2335 Highway 36 W
St. Paul, MN 55113
www.stantec.com

I HEREBY CERTIFY THAT THIS PLAN, SPECIFICATION, OR REPORT WAS PREPARED BY ME OR UNDER MY DIRECT SUPERVISION AND THAT I AM A DULY LICENSED ENGINEER UNDER THE LAWS OF THE STATE OF MINNESOTA.

PRINT NAME: KENNETH P. ANDERSON

SIGNATURE:

DATE: OCT. 31, 2014 LIC. NO. 16759

CITY OF MAPLE GROVE, MINNESOTA

RICE LAKE TRUNK SEWER REHABILITATION CP 14-18

SHEET INDEX

LOCATION MAP AND PHASING

NO	REVISION	DATE
	95% REVIEW	10/24/14
	BID SET	10/31/14

SURVEY	TA
DRAWN	PJW
DESIGNED	THM
CHECKED	KPA
APPROVED	KPA
PROJ. NO.	193802984

SHEET NUMBER

C0.01

THE CONTRACTOR SHALL VERIFY AND BE RESPONSIBLE FOR ALL DIMENSIONS. DO NOT SCALE THE DRAWING - ANY ERRORS OR OMISSIONS SHALL BE REPORTED TO STANTEC WITHOUT DELAY. THE COPYRIGHTS TO ALL DESIGNS AND DRAWINGS ARE THE PROPERTY OF STANTEC. REPRODUCTION OR USE FOR ANY PURPOSE OTHER THAN THAT AUTHORIZED BY STANTEC IS FORBIDDEN.

Plot Date: 10/30/2014 - 8:47am
Drawing name: V:\1938\active\193802984\CAD\Dwg\Plan Sheets\193802984C001.dwg
Xrefs: 193802984BORDER, 193802984XSSS, 193802984XSXT, 193802984XSPL, 2013 Map - ACAD2014