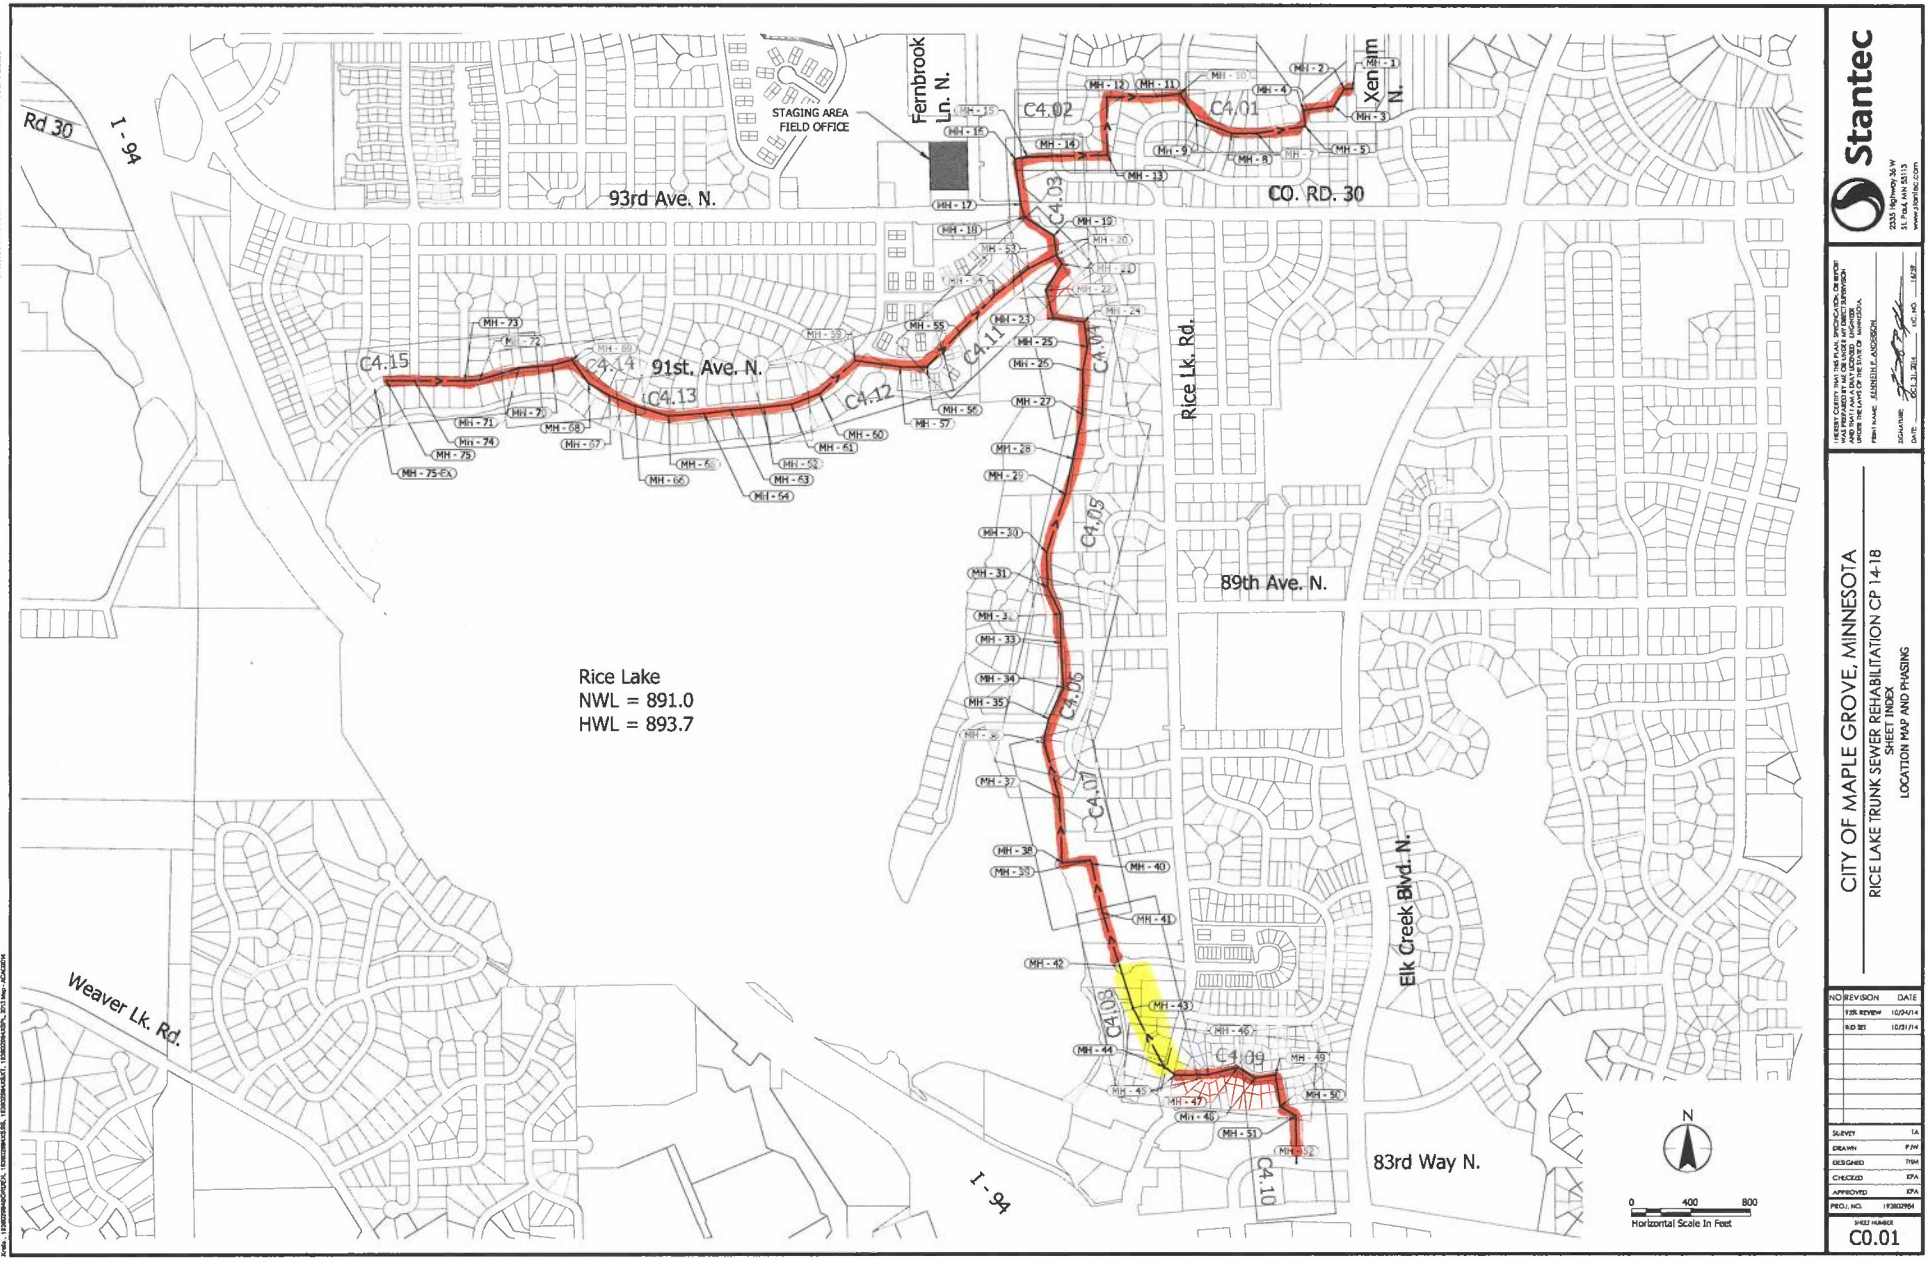

Completed

May 2015

Stantec

2335 Highway 36 W
St. Paul, MN 55113
www.stantec.com

I HEREBY CERTIFY THAT THIS PLAN, SPECIFICATION, OR REPORT WAS PREPARED BY ME OR UNDER MY DIRECT SUPERVISION AND THAT I AM A DULY LICENSED ENGINEER UNDER THE LAWS OF THE STATE OF MINNESOTA.

FIRM NAME: ASSENSELF ASSOCIATES

SIGNATURE:

DATE: OCT 31, 2014 REG. NO. 14218

CITY OF MAPLE GROVE, MINNESOTA

RICE LAKE TRUNK SEWER REHABILITATION CP 14-18

SHEET INDEX

LOCATION MAP AND PHASING

NO	REVISION	DATE
	FOR REVIEW	10/24/14
	BID SET	10/31/14

SURVEY	TA
DRAWN	PJW
DESIGNED	TMM
CHECKED	KPA
APPROVED	KPA
PROJ. NO.	193802984

SHEET NUMBER

C0.01