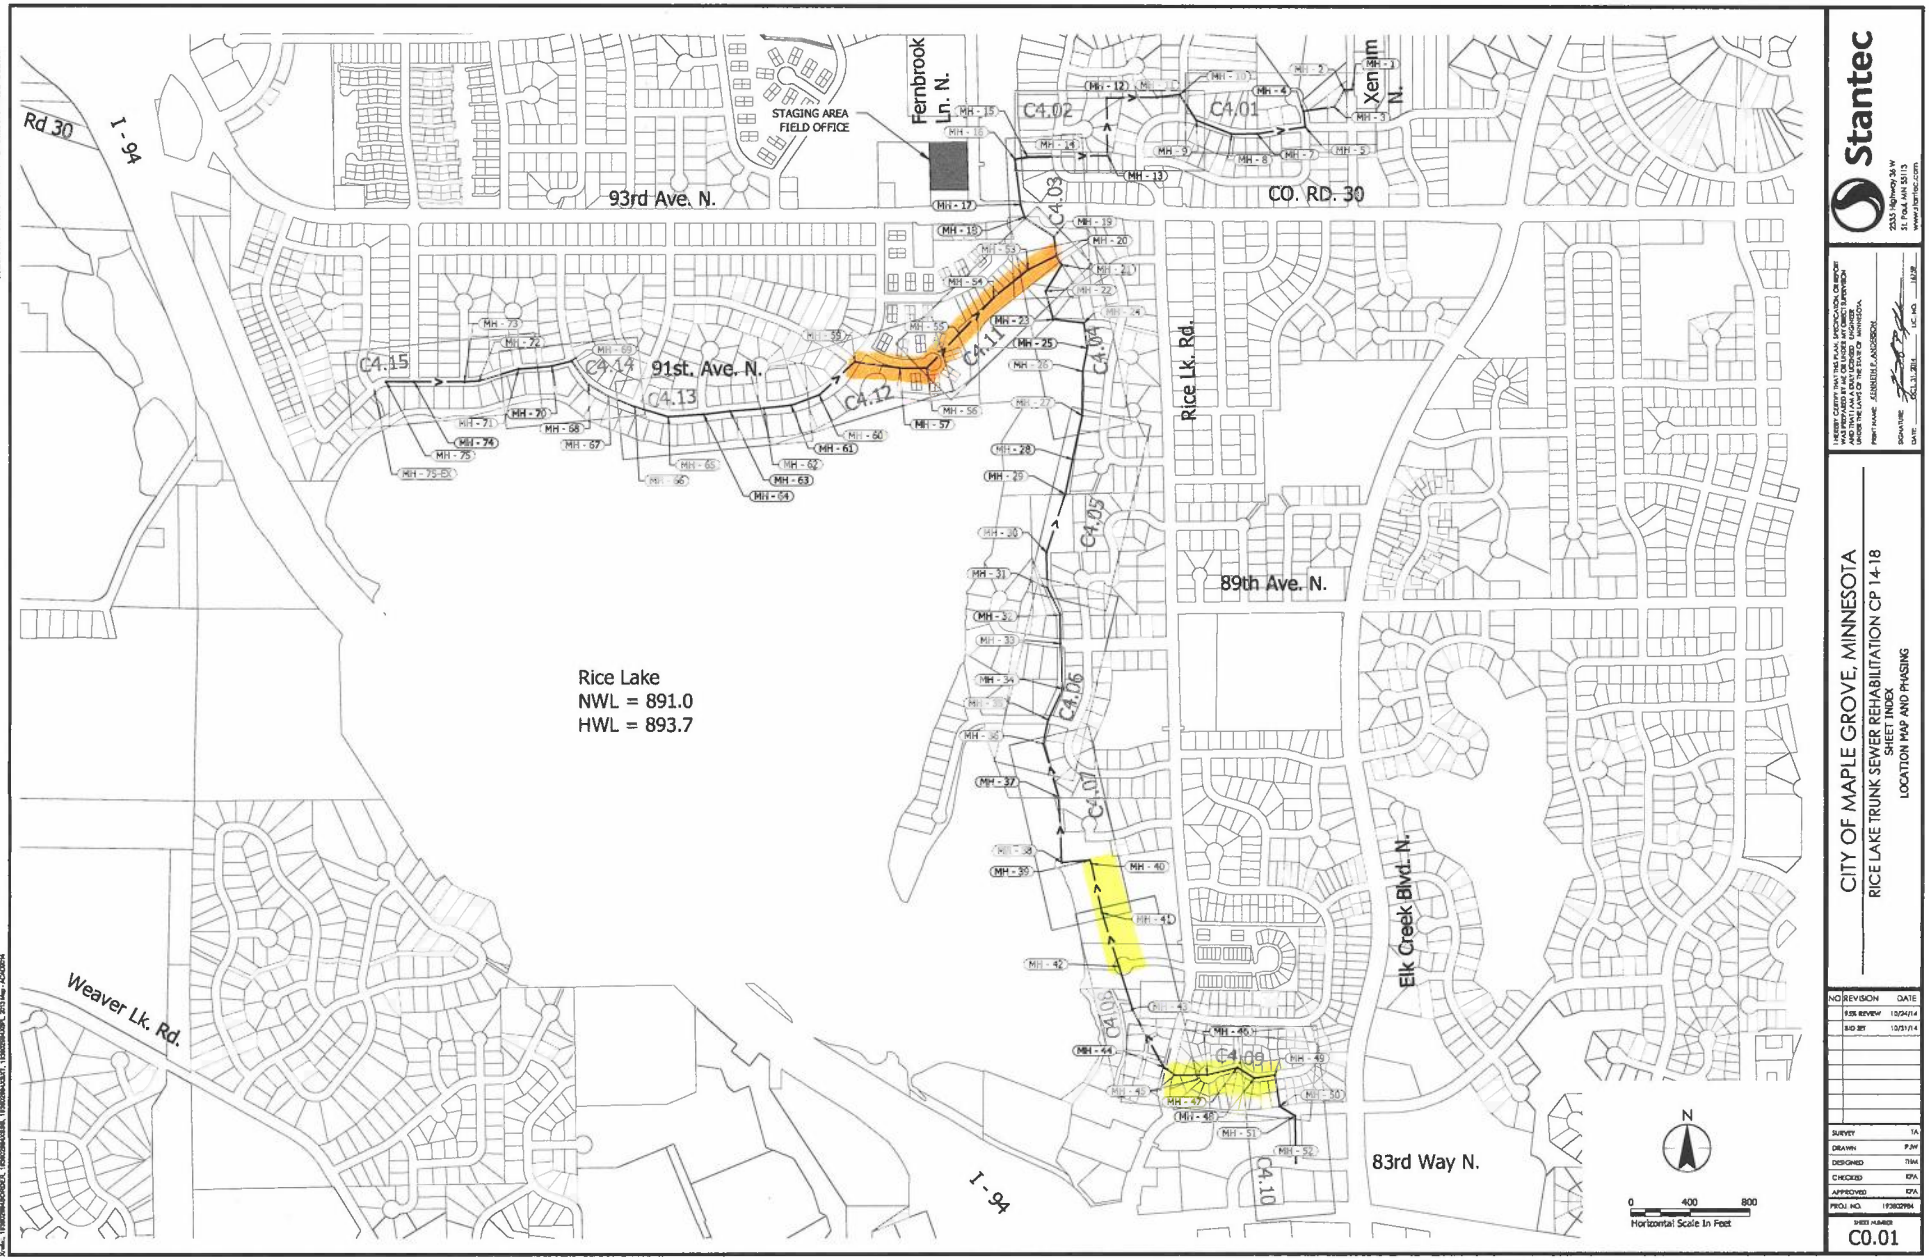

Completed

02/02/15 - 02/06/15

Stantec

2335 Highway 36 W
St. Paul, MN 55113
www.stantec.com

I HEREBY CERTIFY THAT THIS PLAN, SPECIFICATION, OR REPORT WAS PREPARED BY ME OR UNDER MY DIRECT SUPERVISION AND THAT I AM A DULY LICENSED ENGINEER UNDER THE LAWS OF THE STATE OF MINNESOTA.

PRINT NAME: KENNETH E. ANDERSON

SIGNATURE:

DATE: DEC. 31, 2014 LIC. NO. 16238

CITY OF MAPLE GROVE, MINNESOTA

RICE LAKE TRUNK SEWER REHABILITATION CP 14-18

SHEET INDEX

LOCATION MAP AND PHASING

NO.	REVISION	DATE
	85% REVIEW	10/24/14
	90 IFP	10/31/14

SURVEY	TA
DRAWN	PJW
DESIGNED	TRM
CHECKED	KFA
APPROVED	KFA
PROJ. NO.	193602194

SHEET NUMBER

C0.01

THE CONTRACTOR SHALL VERIFY AND BE RESPONSIBLE FOR ALL DIMENSIONS. DO NOT SCALE THE DRAWING. ANY ERRORS OR OMISSIONS SHALL BE REPORTED TO THE ENGINEER PRIOR TO COMMENCEMENT OF WORK. THE COPYRIGHTS TO ALL DESIGNS AND DRAWINGS ARE THE PROPERTY OF STANTEC. REPRODUCTION OR REVISION IS PROHIBITED WITHOUT WRITTEN CONSENT. DATE ON ANY DRAWING DENOTES WHEN THEY WERE ISSUED FOR REVIEW OR COMMENT.

Plot Date: 10/30/2014, 8:47pm
Drawing name: V:\1193602194\CAD\Civil\Plan Sheets\C0.01.dwg
Xrefs: , 1193602194XREF01, 1193602194XREF02, 1193602194XREF03, 1193602194XREF04, 2013 Map - AOA.dwg