NOTES:

FORM CONTRACTION JOINT AS NEEDED TO PRODUCE APPROXIMATELY SQUARE PANELS (MAX. AREA OF 64 S.F.)

8" CLASS 5 BASE

4" BIT PAVEMENT IN 2 – 2" LIFTS

EXPANSION JOINT MATERIAL SHALL BE CLOSED CELL POLYETHLENE

COMMMERCIAL DRIVEWAY WITH BOULEVARD SIDEWALK

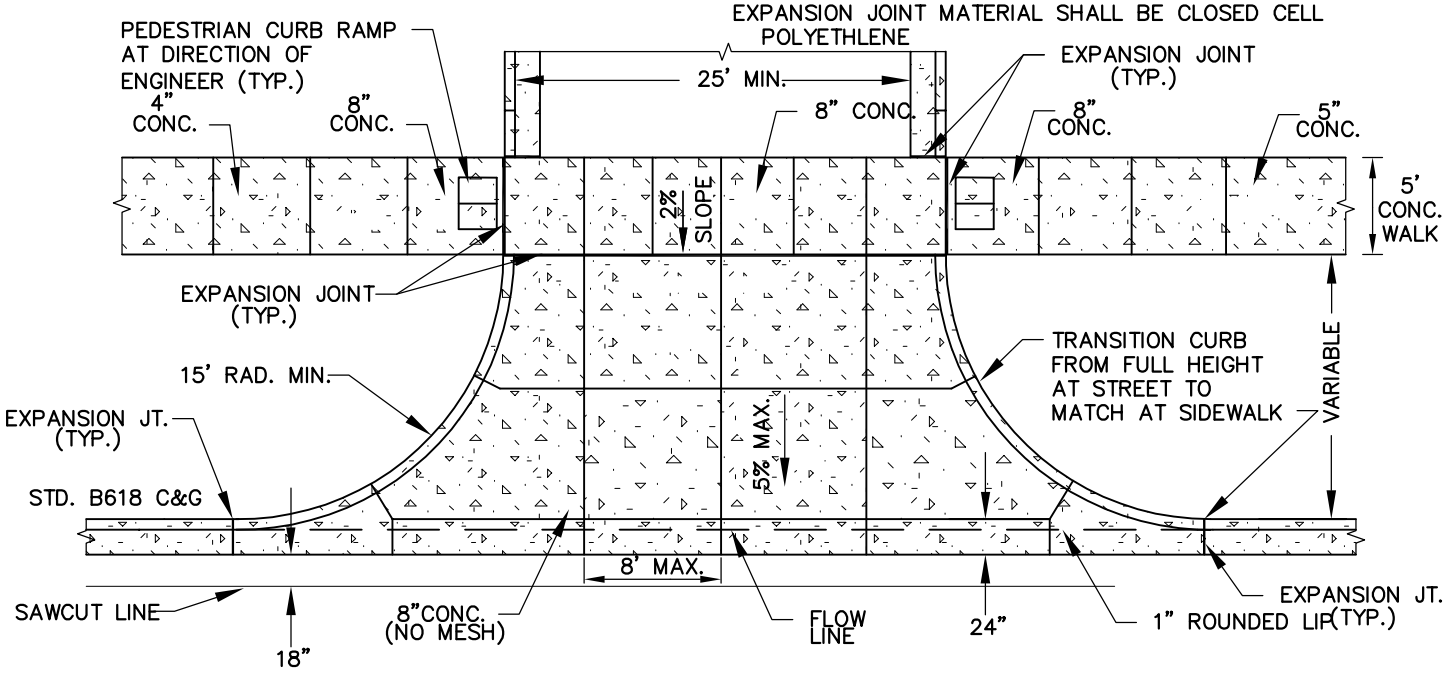

COMMMERCIAL DRIVEWAY WITH SIDEWALK

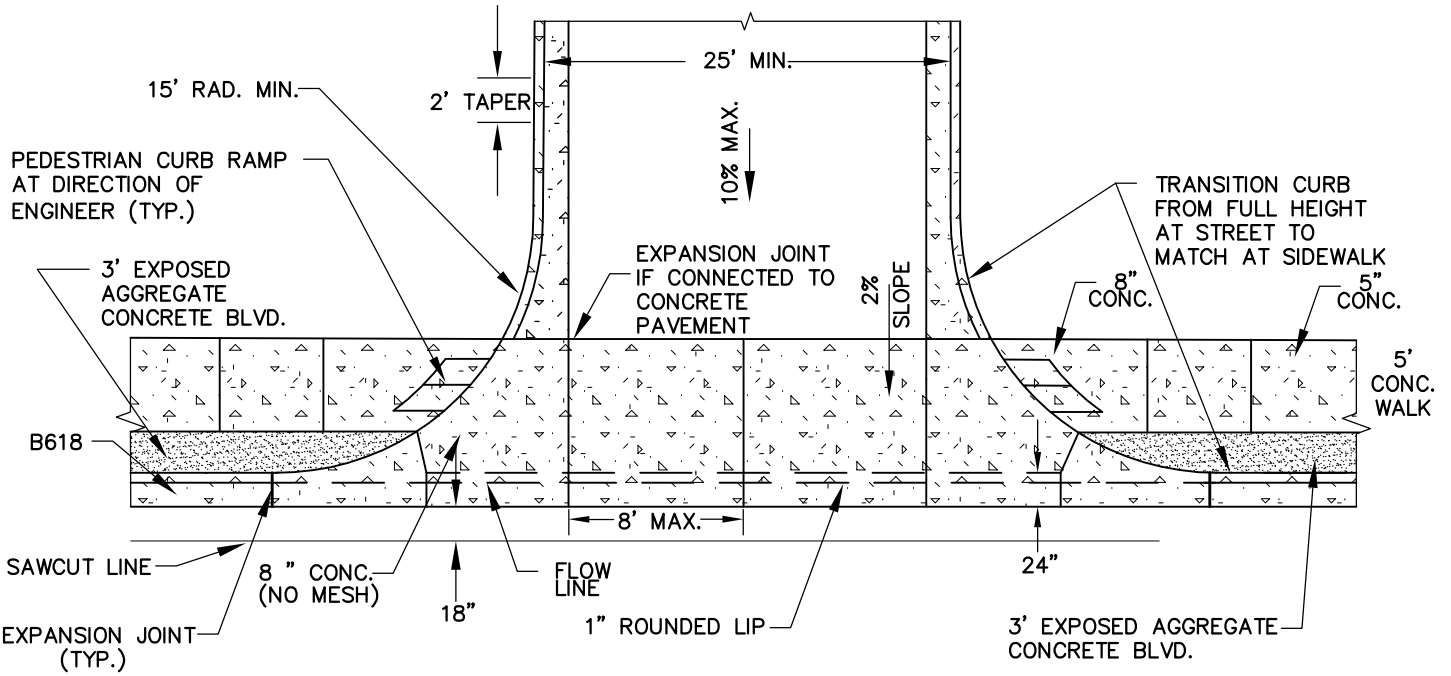

City of Maple Grove

INDUSTRIAL / COMMERCIAL DRIVEWAY APRON

CITY OF MAPLE GROVE ENGINEERING & PUBLIC WORKS DEPARTMENTS

STANDARD PLATE # CONC-10

LAST REVISION NOVEMBER 2014