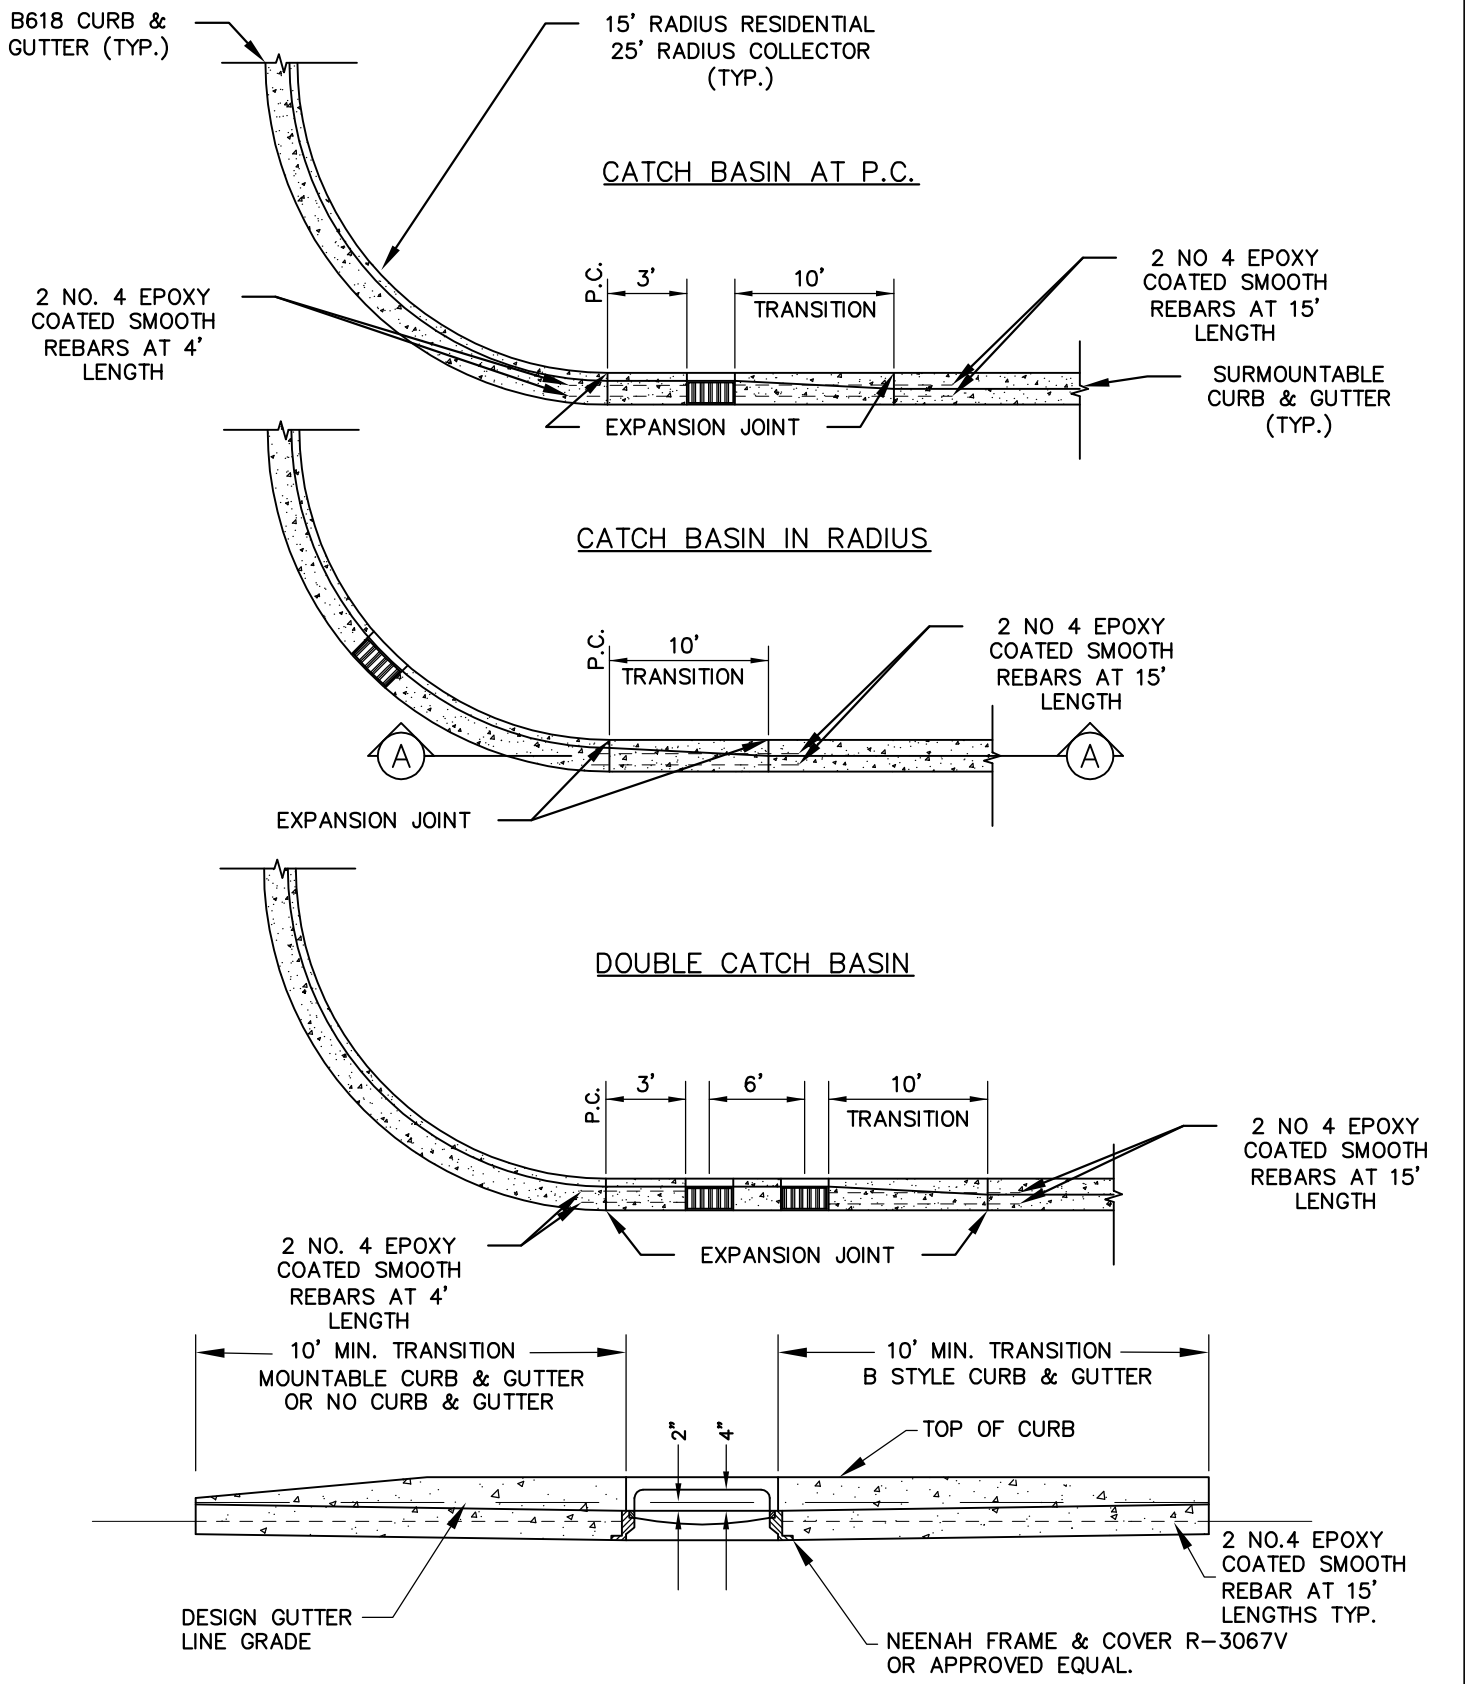

NOTES:

EXPANSION JOINT MATERIAL SHALL BE CLOSED CELL POLYETHYLENE

City of Maple Grove	CURB RADIUS	STANDARD PLATE # CONC-2
LAST REVISION JANUARY 2016	CITY OF MAPLE GROVE ENGINEERING & PUBLIC WORKS DEPARTMENTS	