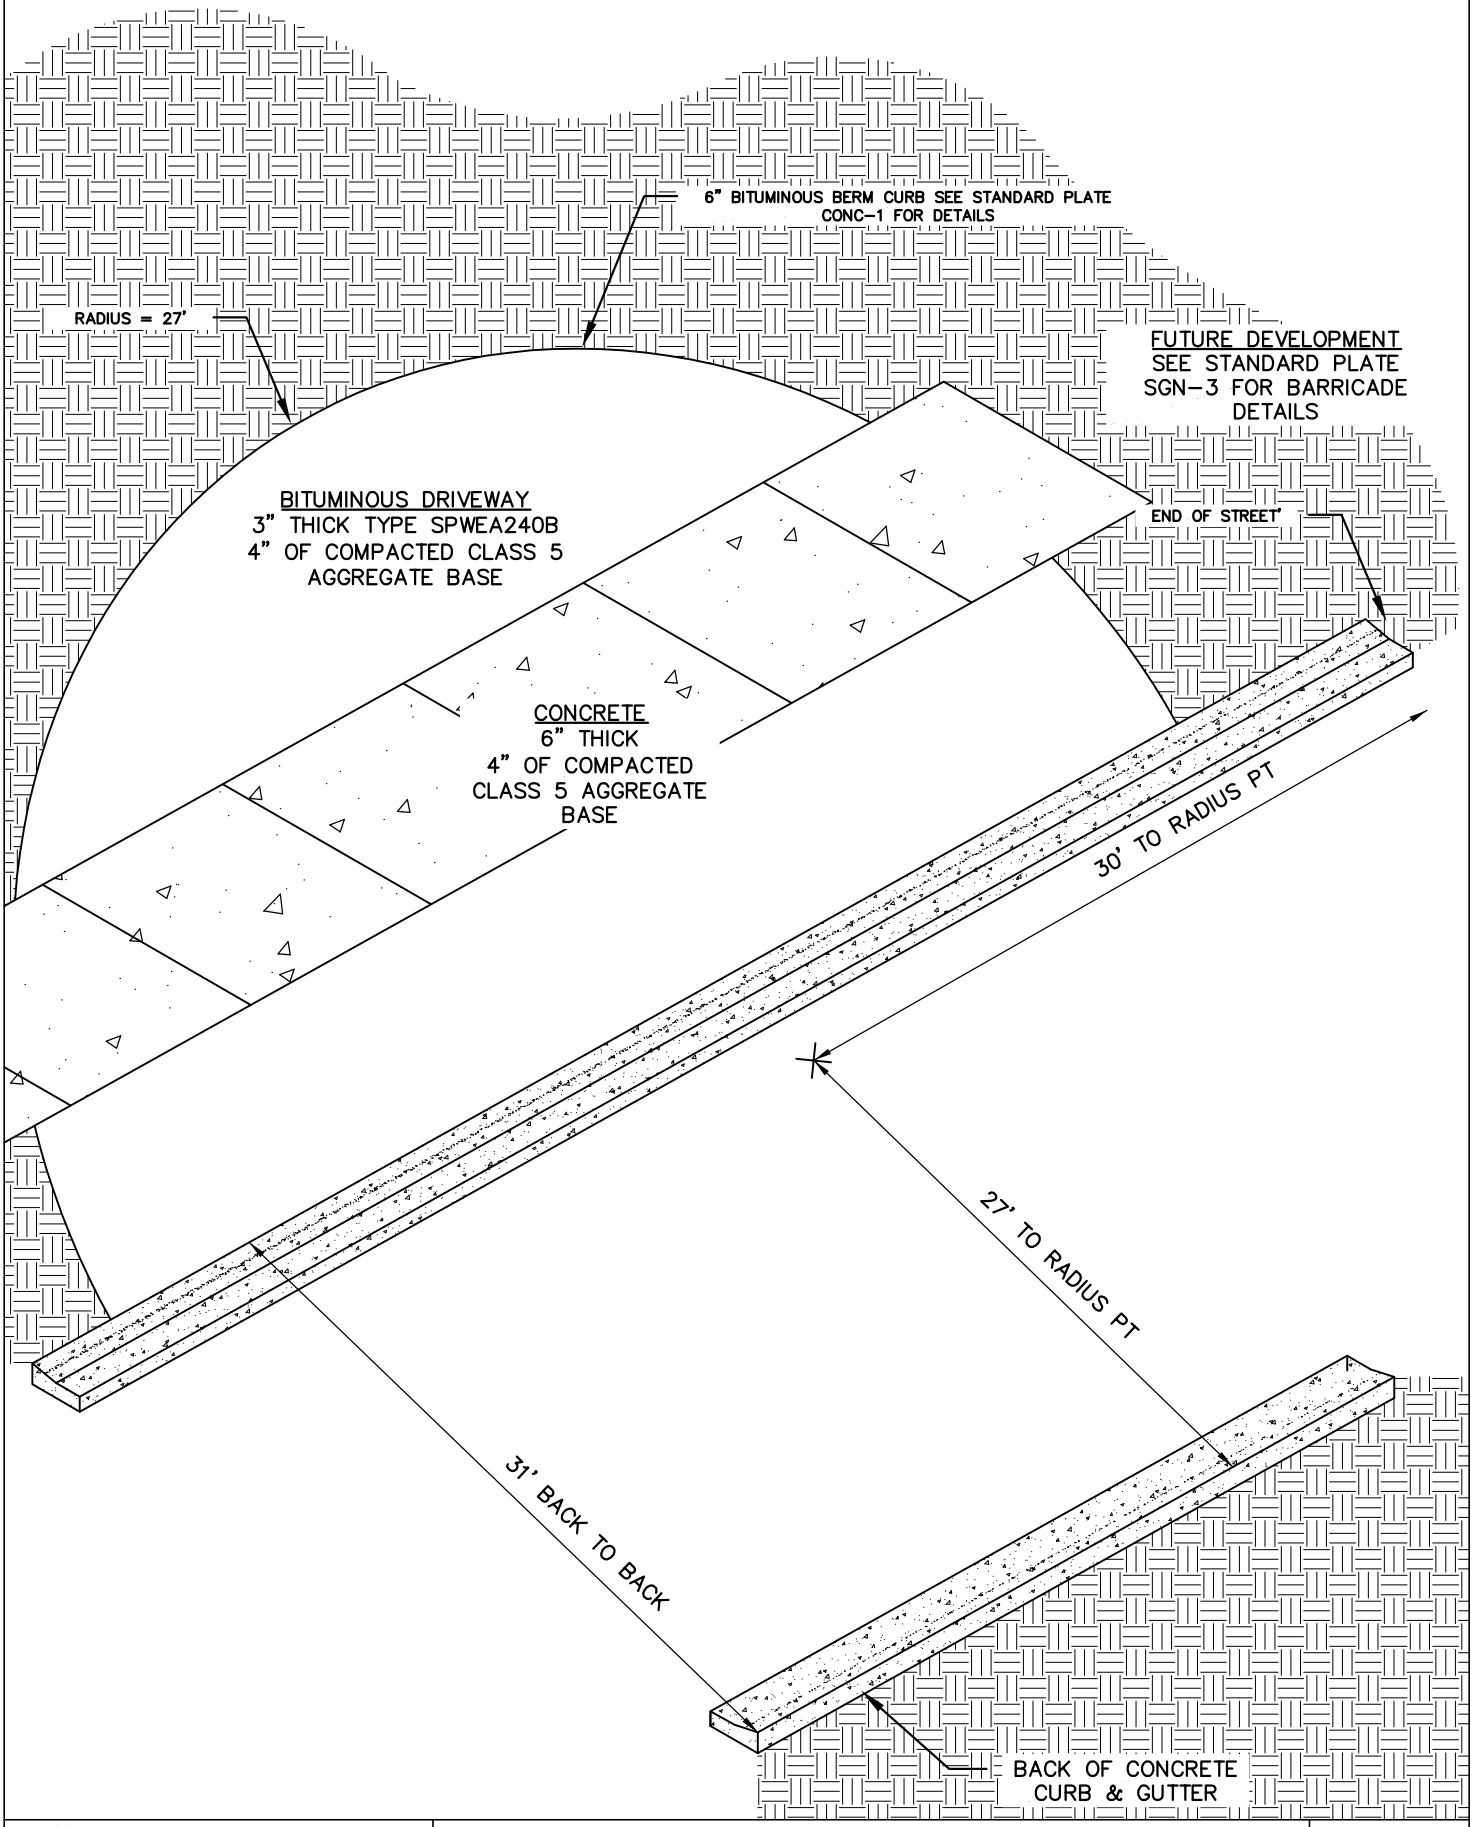

City of Maple Grove

LAST REVISION
NOVEMBER 2014

TEMPORARY TURN AROUND

CITY OF MAPLE GROVE ENGINEERING
& PUBLIC WORKS DEPARTMENTS

STANDARD PLATE # STR-5