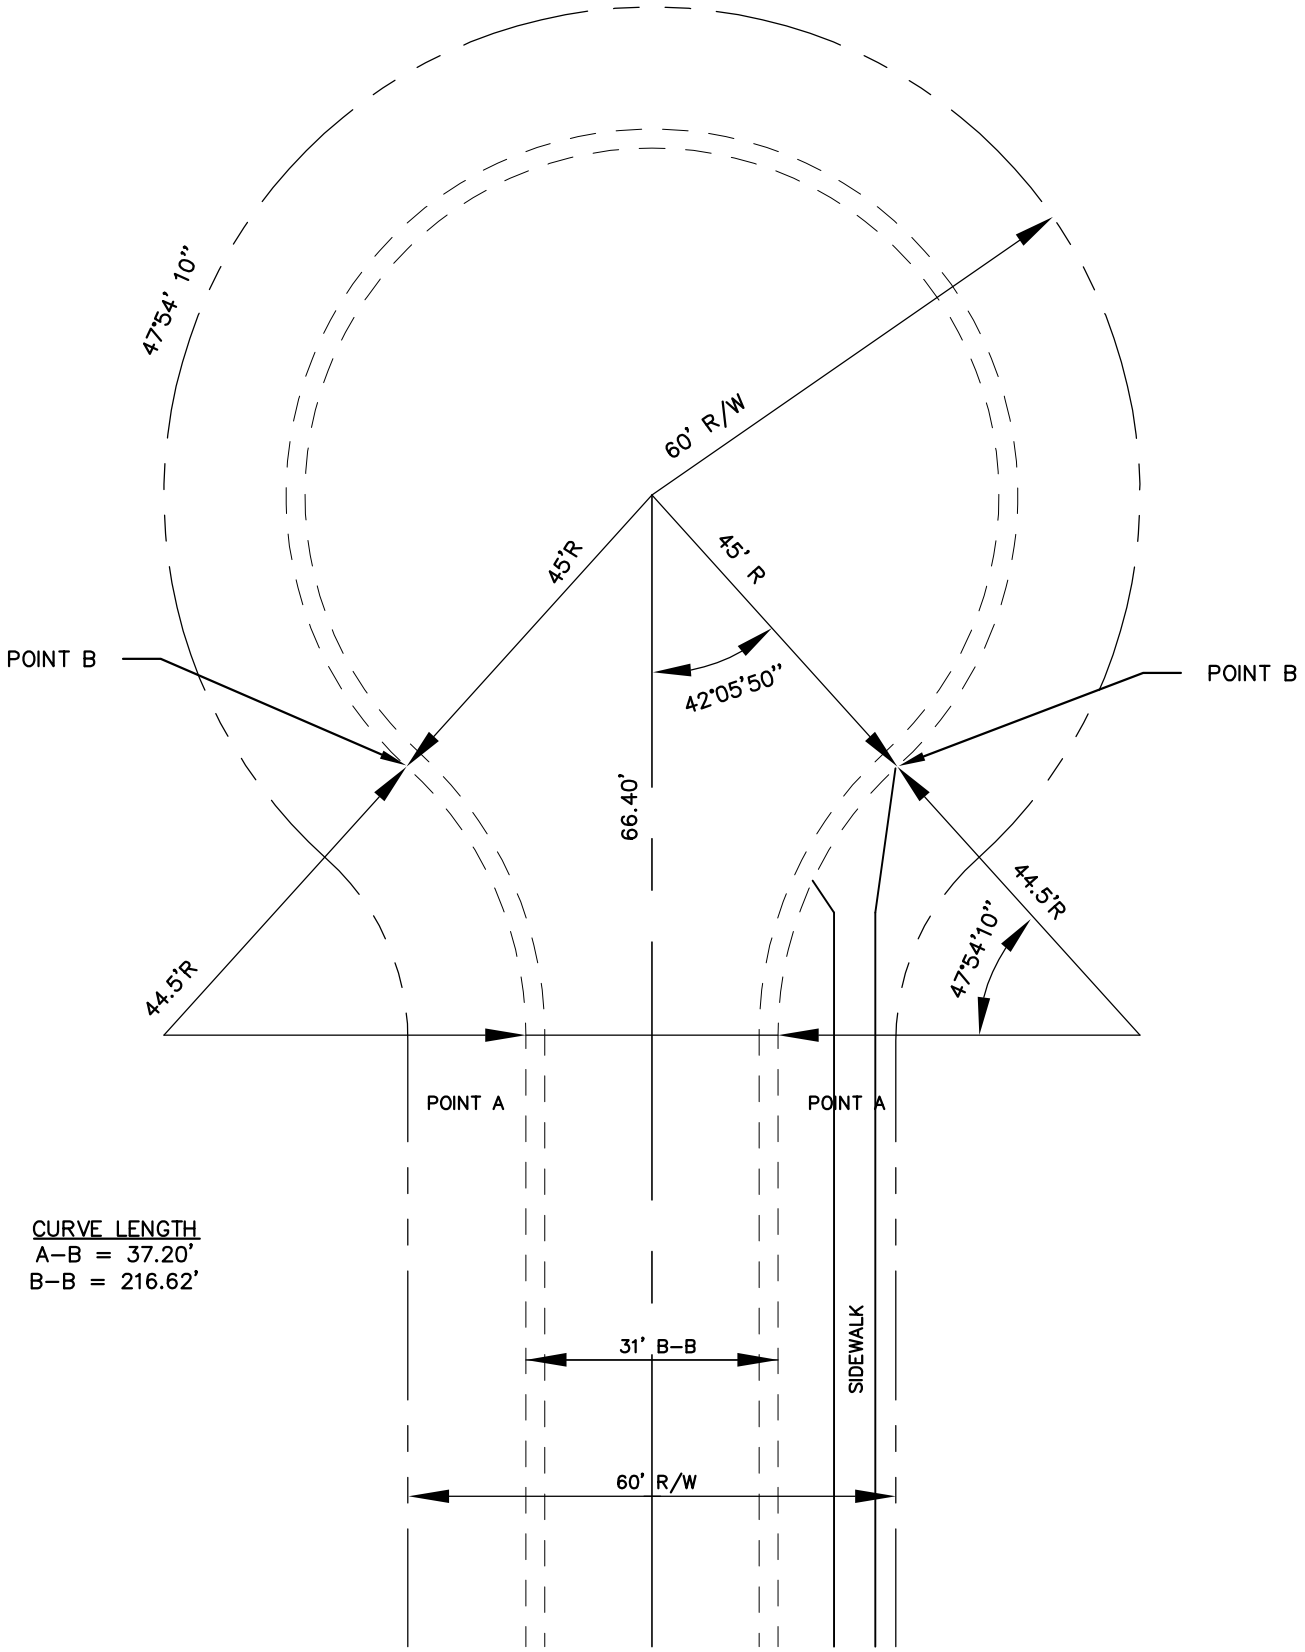

City of Maple Grove

LAST REVISION
NOVEMBER 2014

CUL-DE-SAC 60' R/W

CITY OF MAPLE GROVE ENGINEERING
& PUBLIC WORKS DEPARTMENTS

STANDARD
PLATE #
STR-4