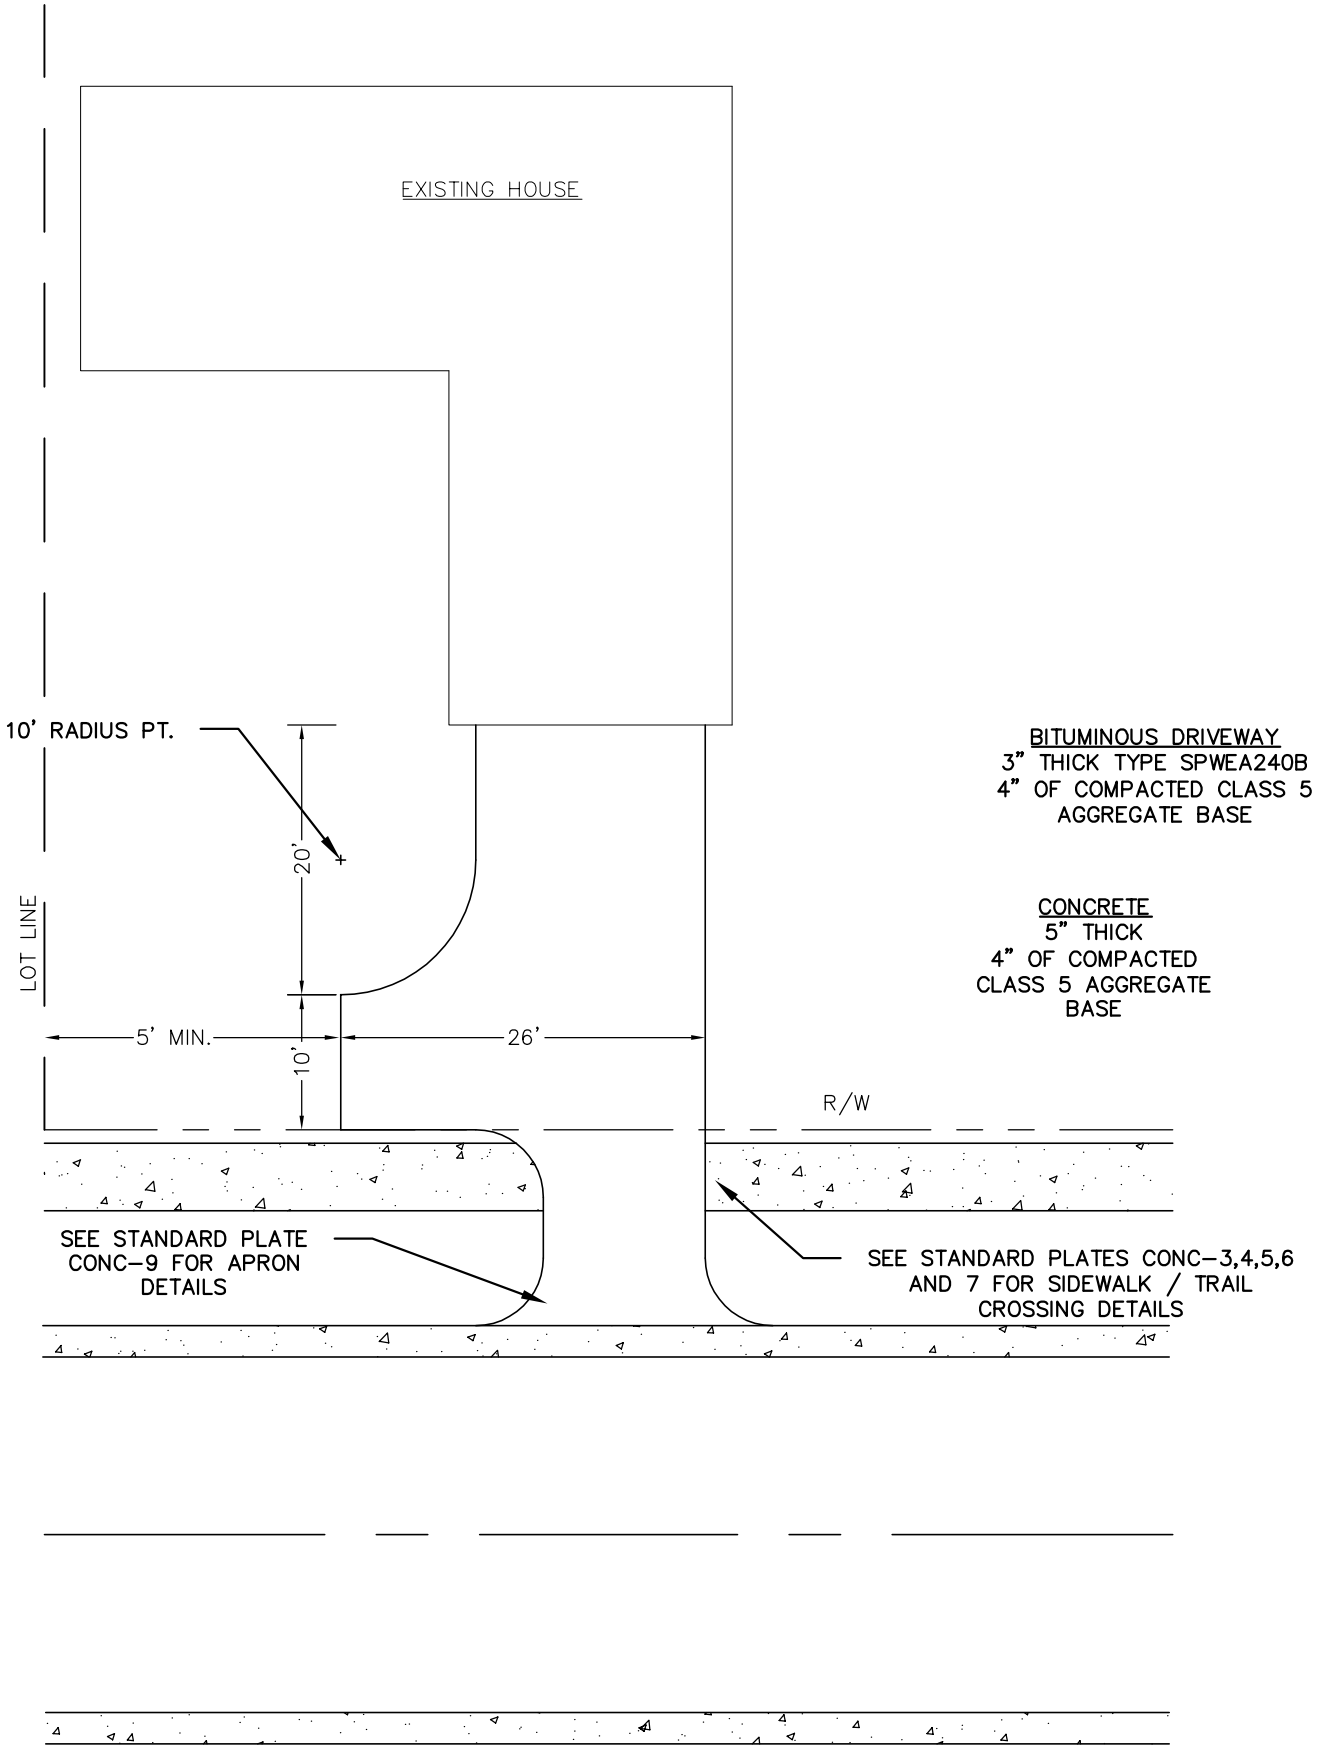

City of Maple Grove

LAST REVISION
NOVEMBER 2014

TURN-AROUND DRIVEWAY

CITY OF MAPLE GROVE ENGINEERING
& PUBLIC WORKS DEPARTMENTS

STANDARD
PLATE #
STR-2