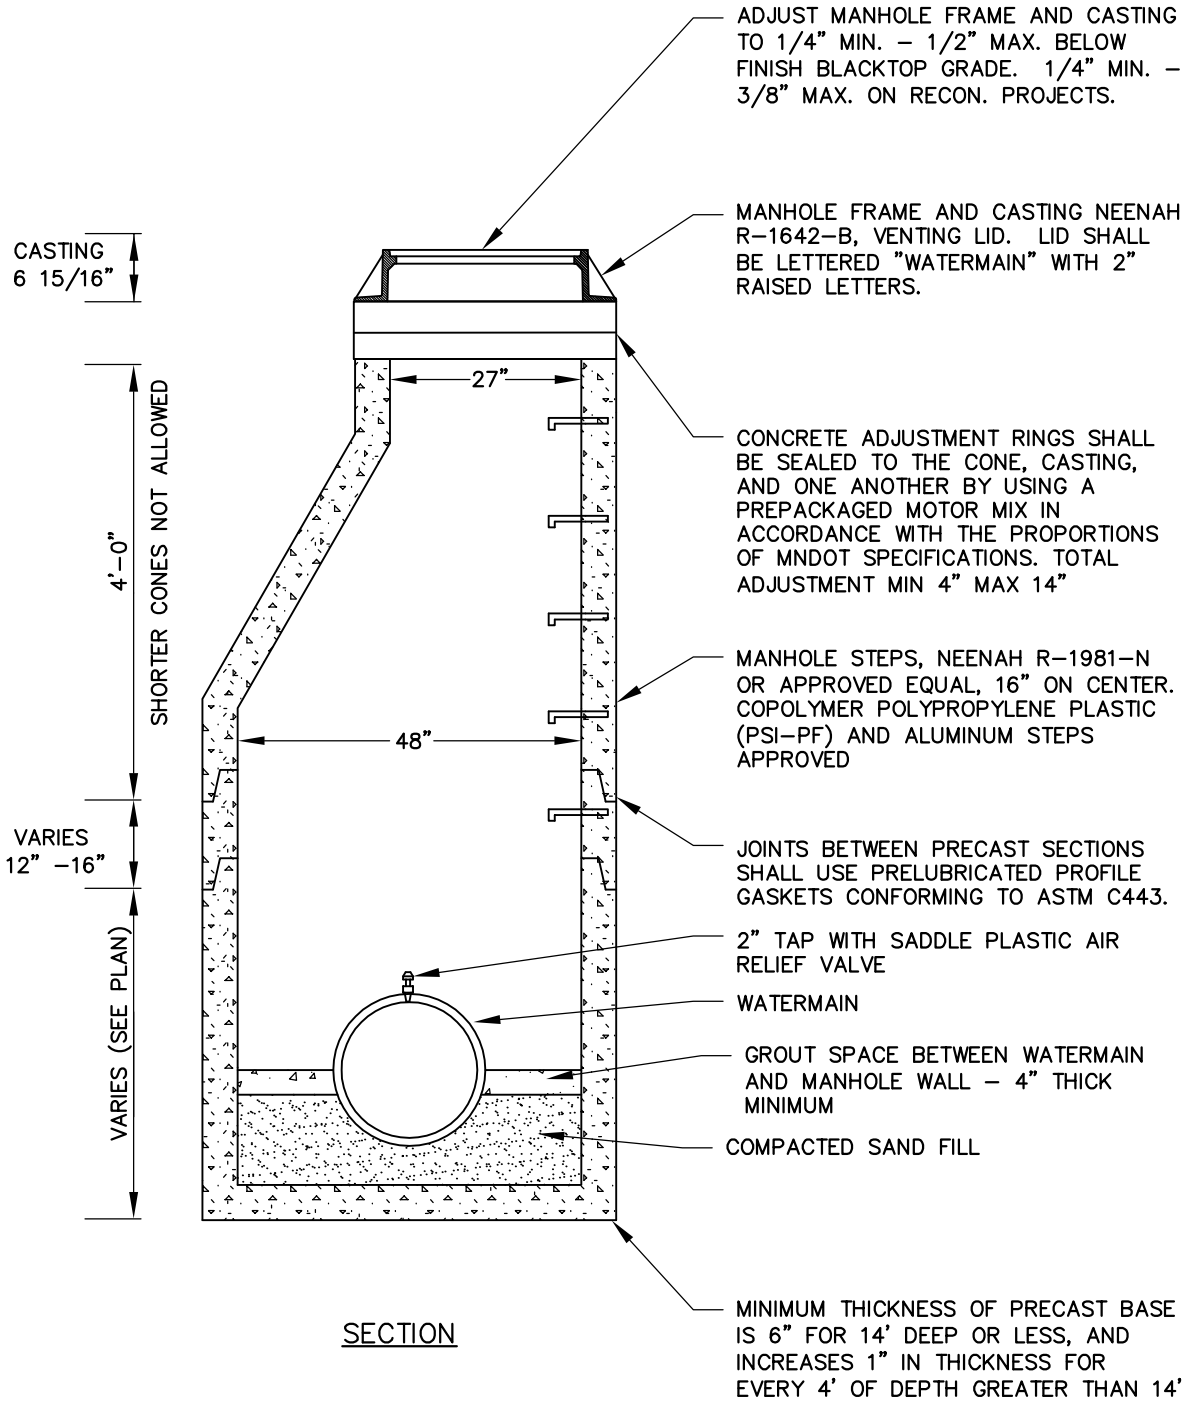

SECTION

City of Maple Grove

LAST REVISION
NOVEMBER 2014

WATERMAIN AIR RELIEF MANHOLE

CITY OF MAPLE GROVE ENGINEERING
& PUBLIC WORKS DEPARTMENTS

STANDARD
PLATE #
WM-9