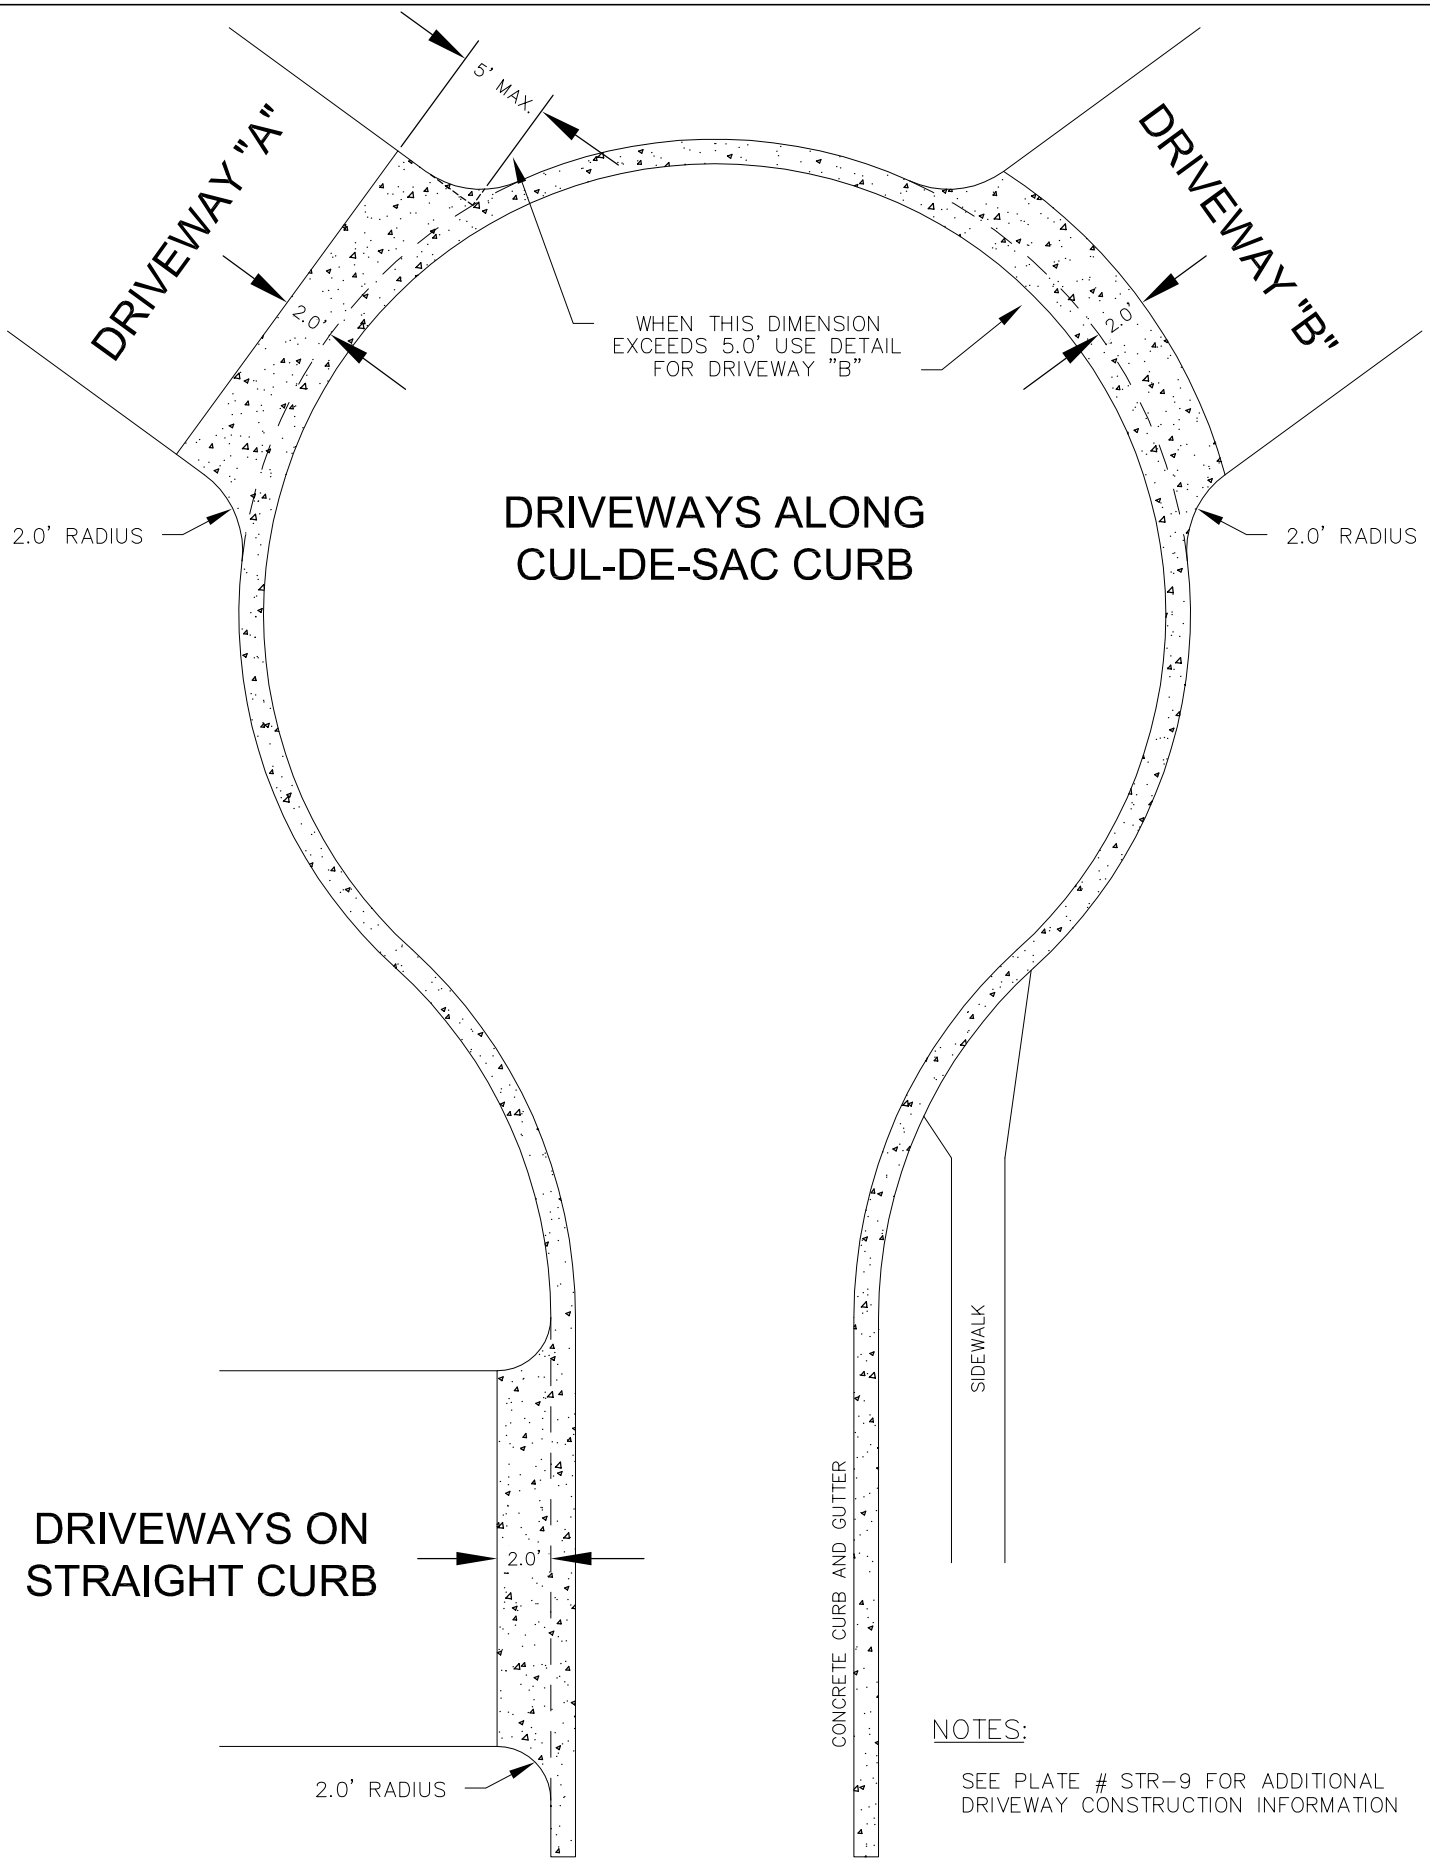

NOTES:

SEE PLATE # STR-9 FOR ADDITIONAL DRIVEWAY CONSTRUCTION INFORMATION

City of Maple Grove

LAST REVISION MARCH 2017

RESIDENTIAL / COMMERCIAL DRIVEWAY 2' APRON POURED INTEGRALLY

CITY OF MAPLE GROVE ENGINEERING & PUBLIC WORKS DEPARTMENTS

STANDARD PLATE # CONC-9A