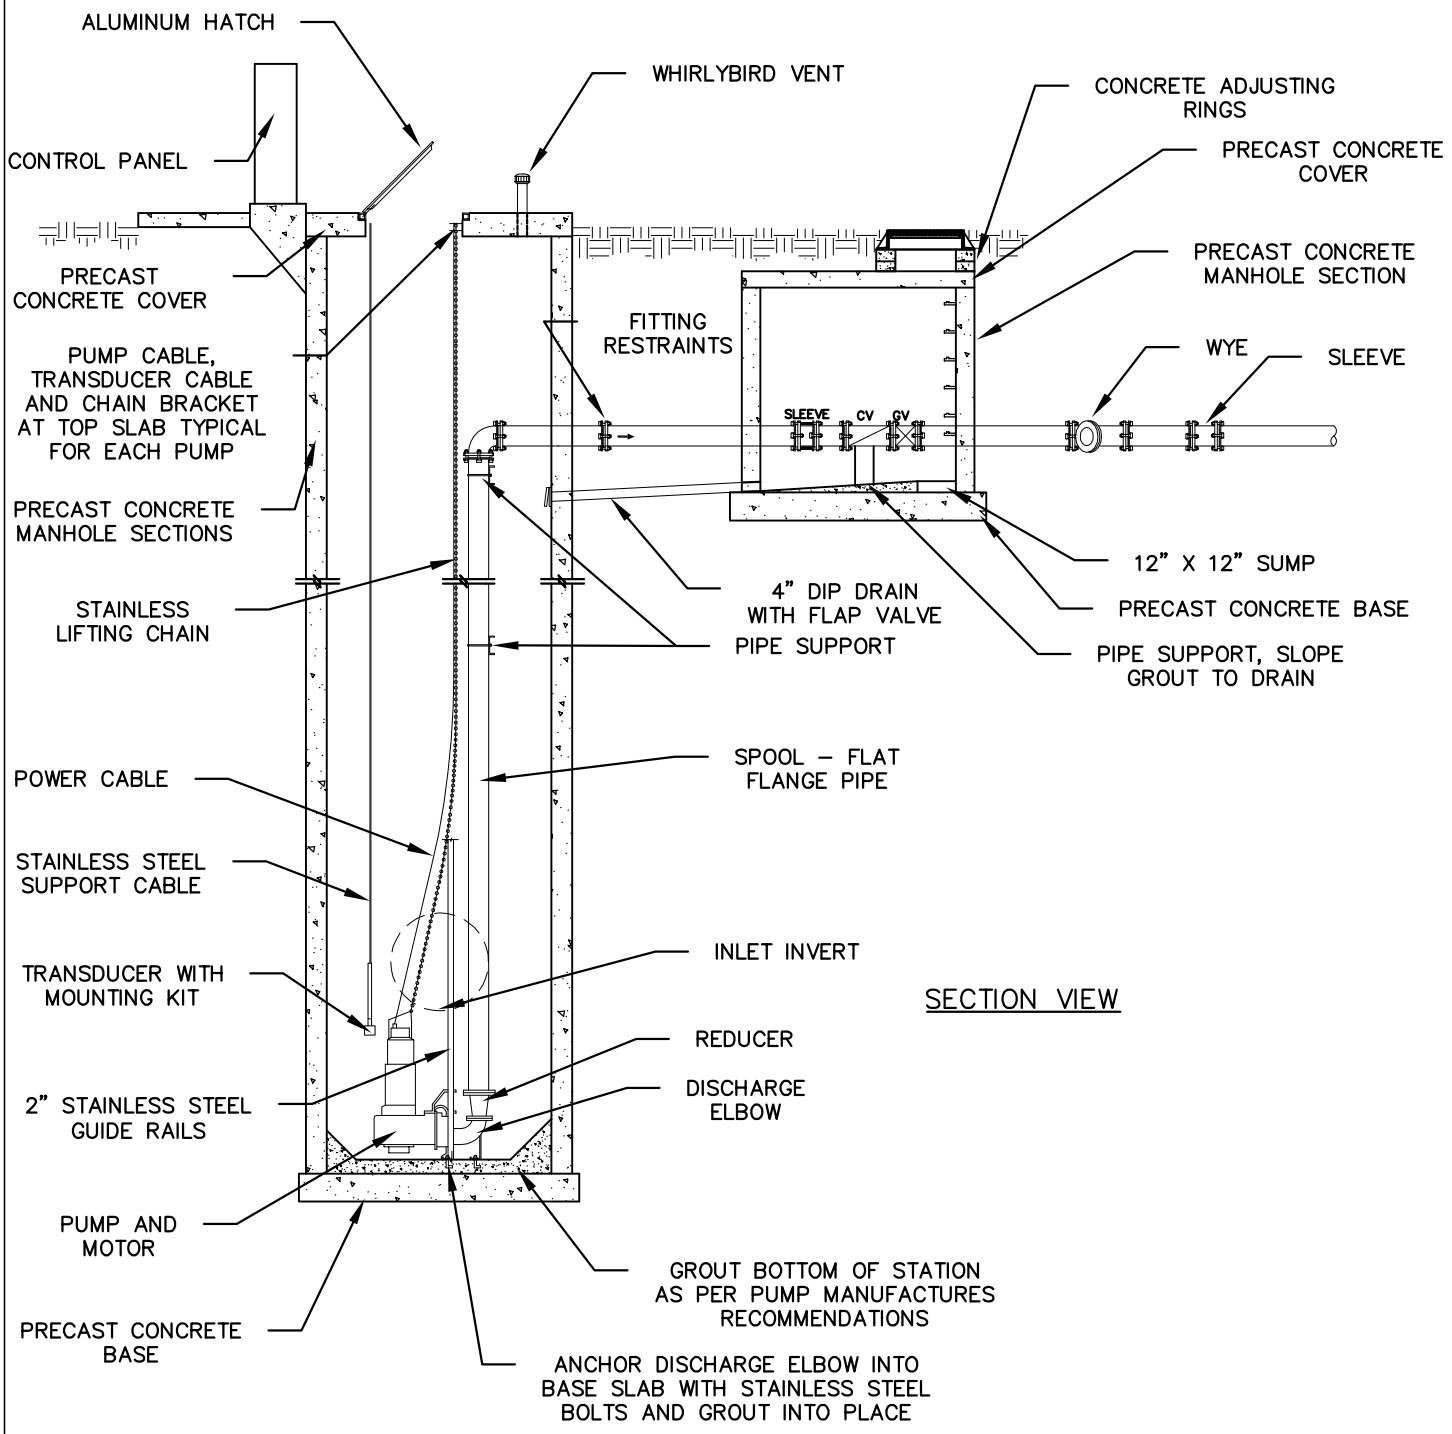

City of Maple Grove

LAST REVISION
NOVEMBER 2014

MINIMUM LIFT STATION AND VALVE MANHOLE SECTION VIEW REQUIREMENTS

CITY OF MAPLE GROVE ENGINEERING
& PUBLIC WORKS DEPARTMENTS

STANDARD PLATE # SS-13