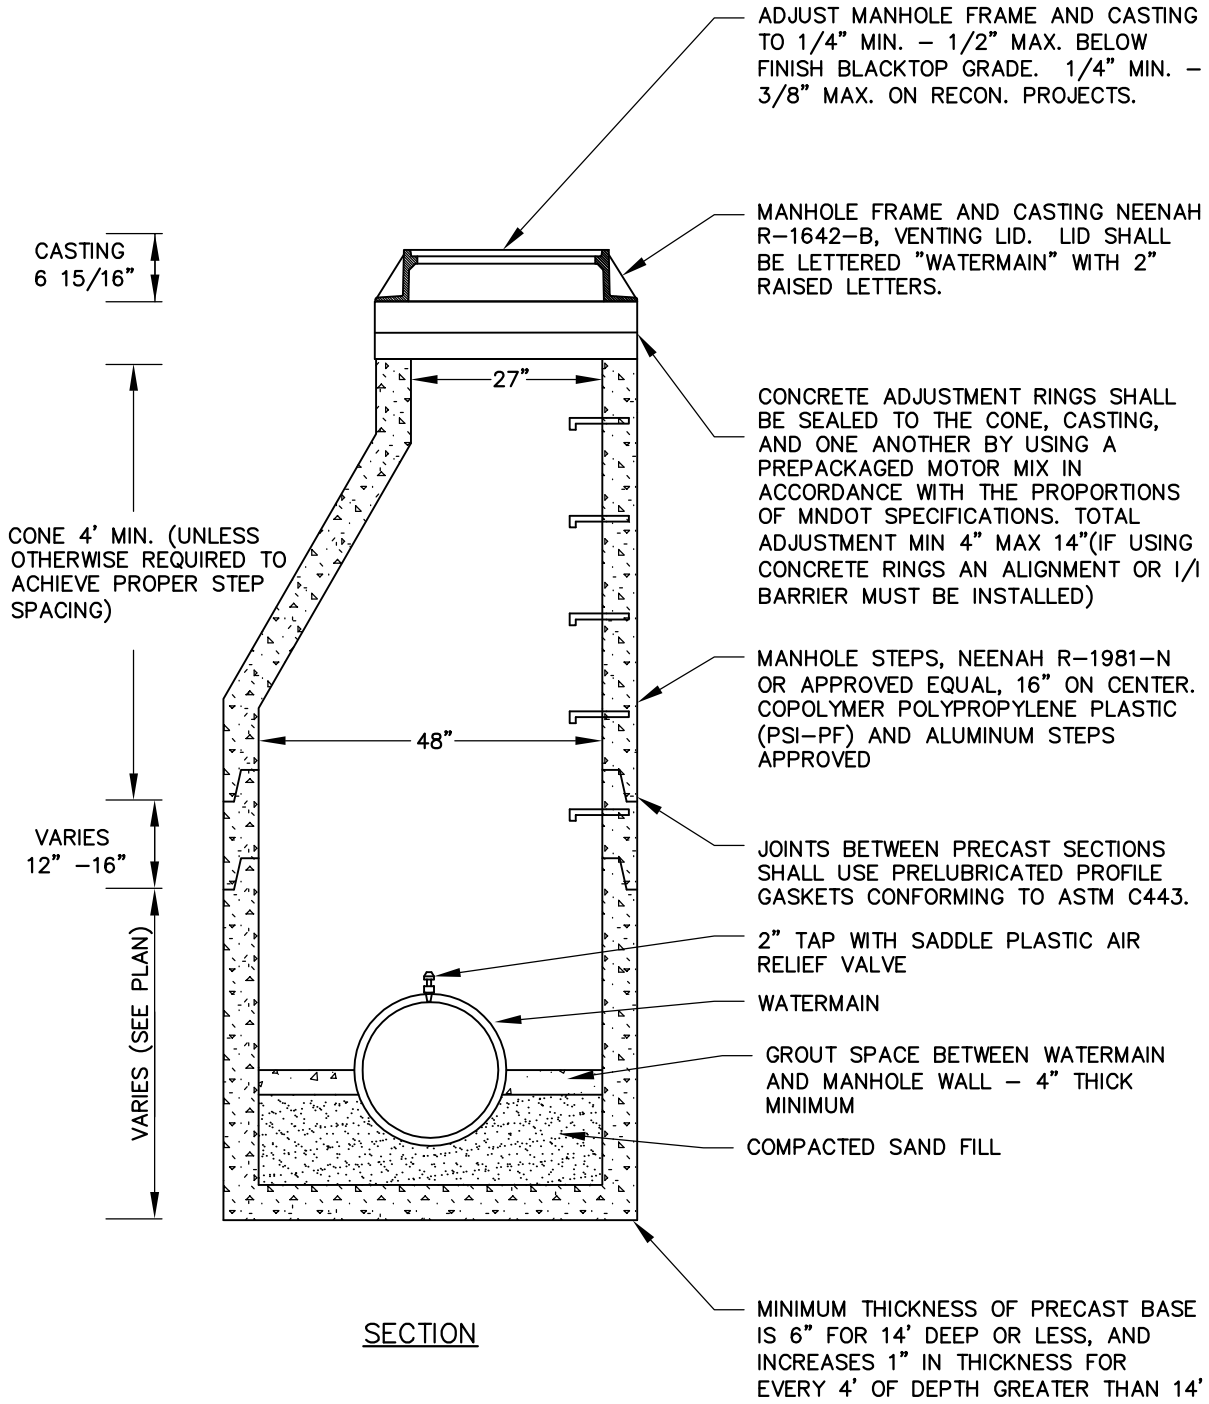

SECTION

City of Maple Grove

LAST REVISION
JANUARY 2018

WATERMAIN AIR RELIEF MANHOLE

CITY OF MAPLE GROVE ENGINEERING
& PUBLIC WORKS DEPARTMENTS

STANDARD PLATE # WM-9